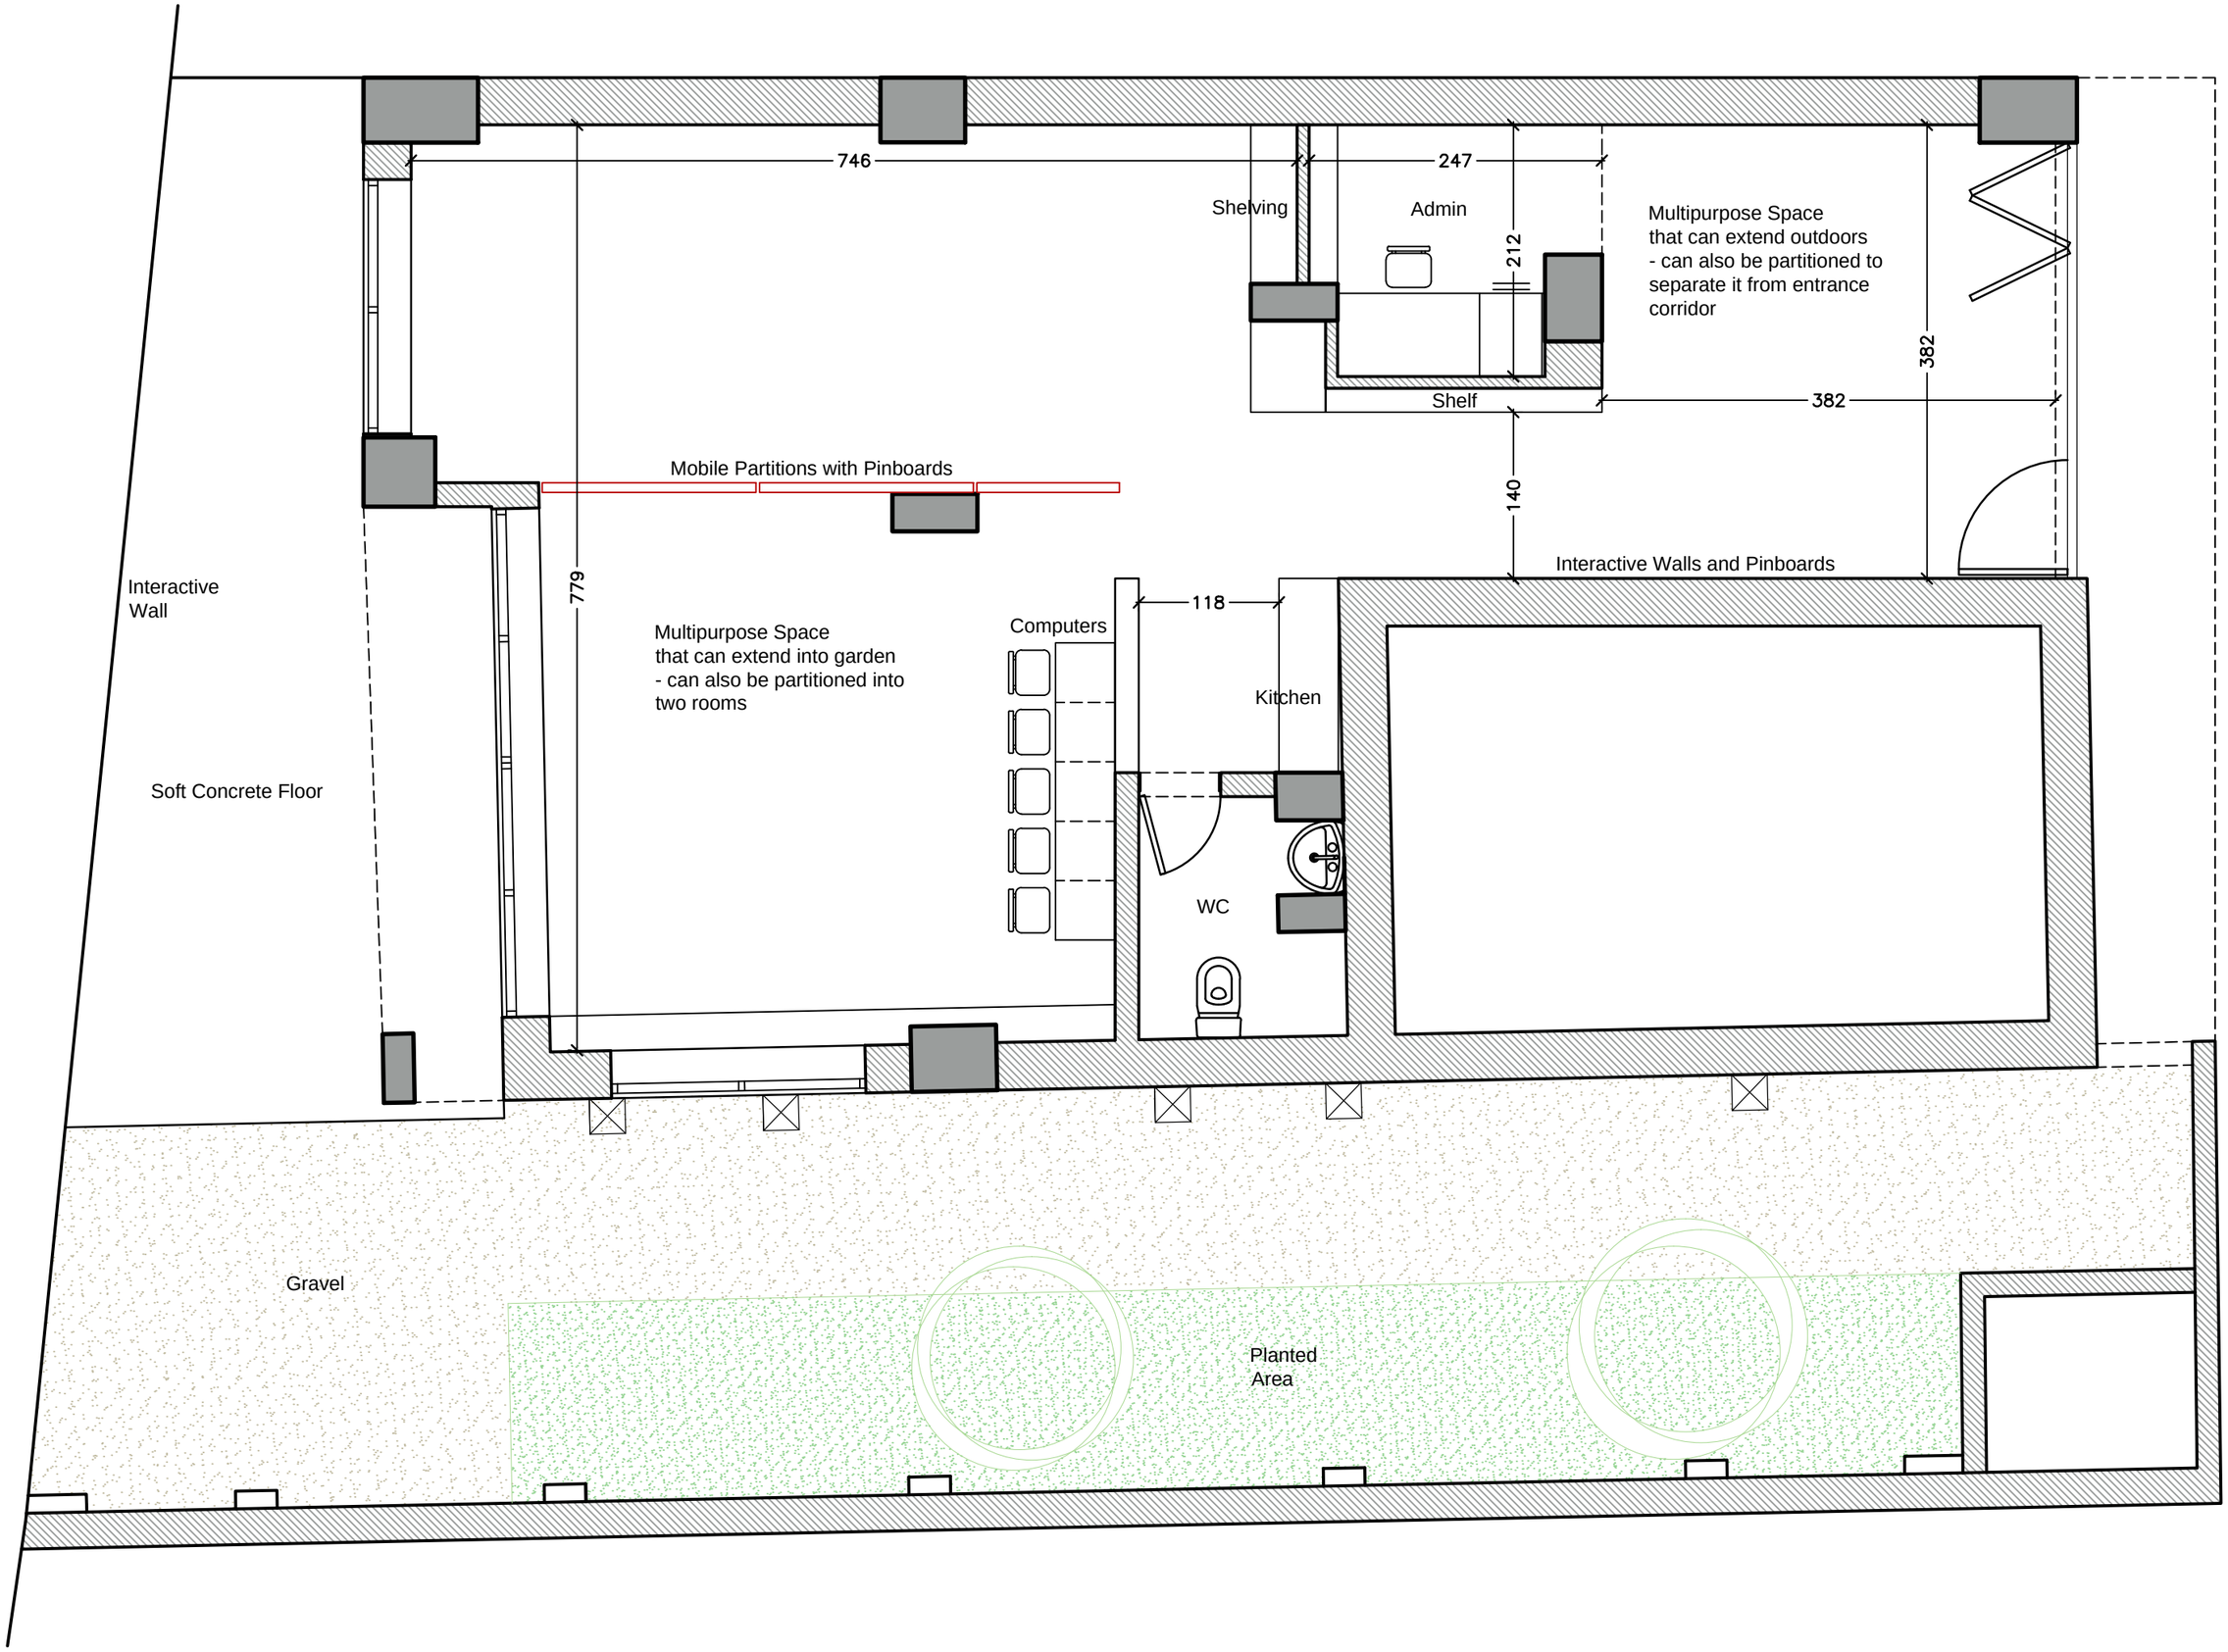
746
247
Shelving
Admin
212
Multipurpose Space
that can extend outdoors
- can also be partitioned to
separate it from entrance
corridor
382
Shelf
382
Mobile Partitions with Pinboards
140
Interactive Walls and Pinboards
Interactive
Wall
779
Multipurpose Space
that can extend into garden
- can also be partitioned into
two rooms
Computers
118
Kitchen
Soft Concrete Floor
WC
Gravel
Planted
Area